



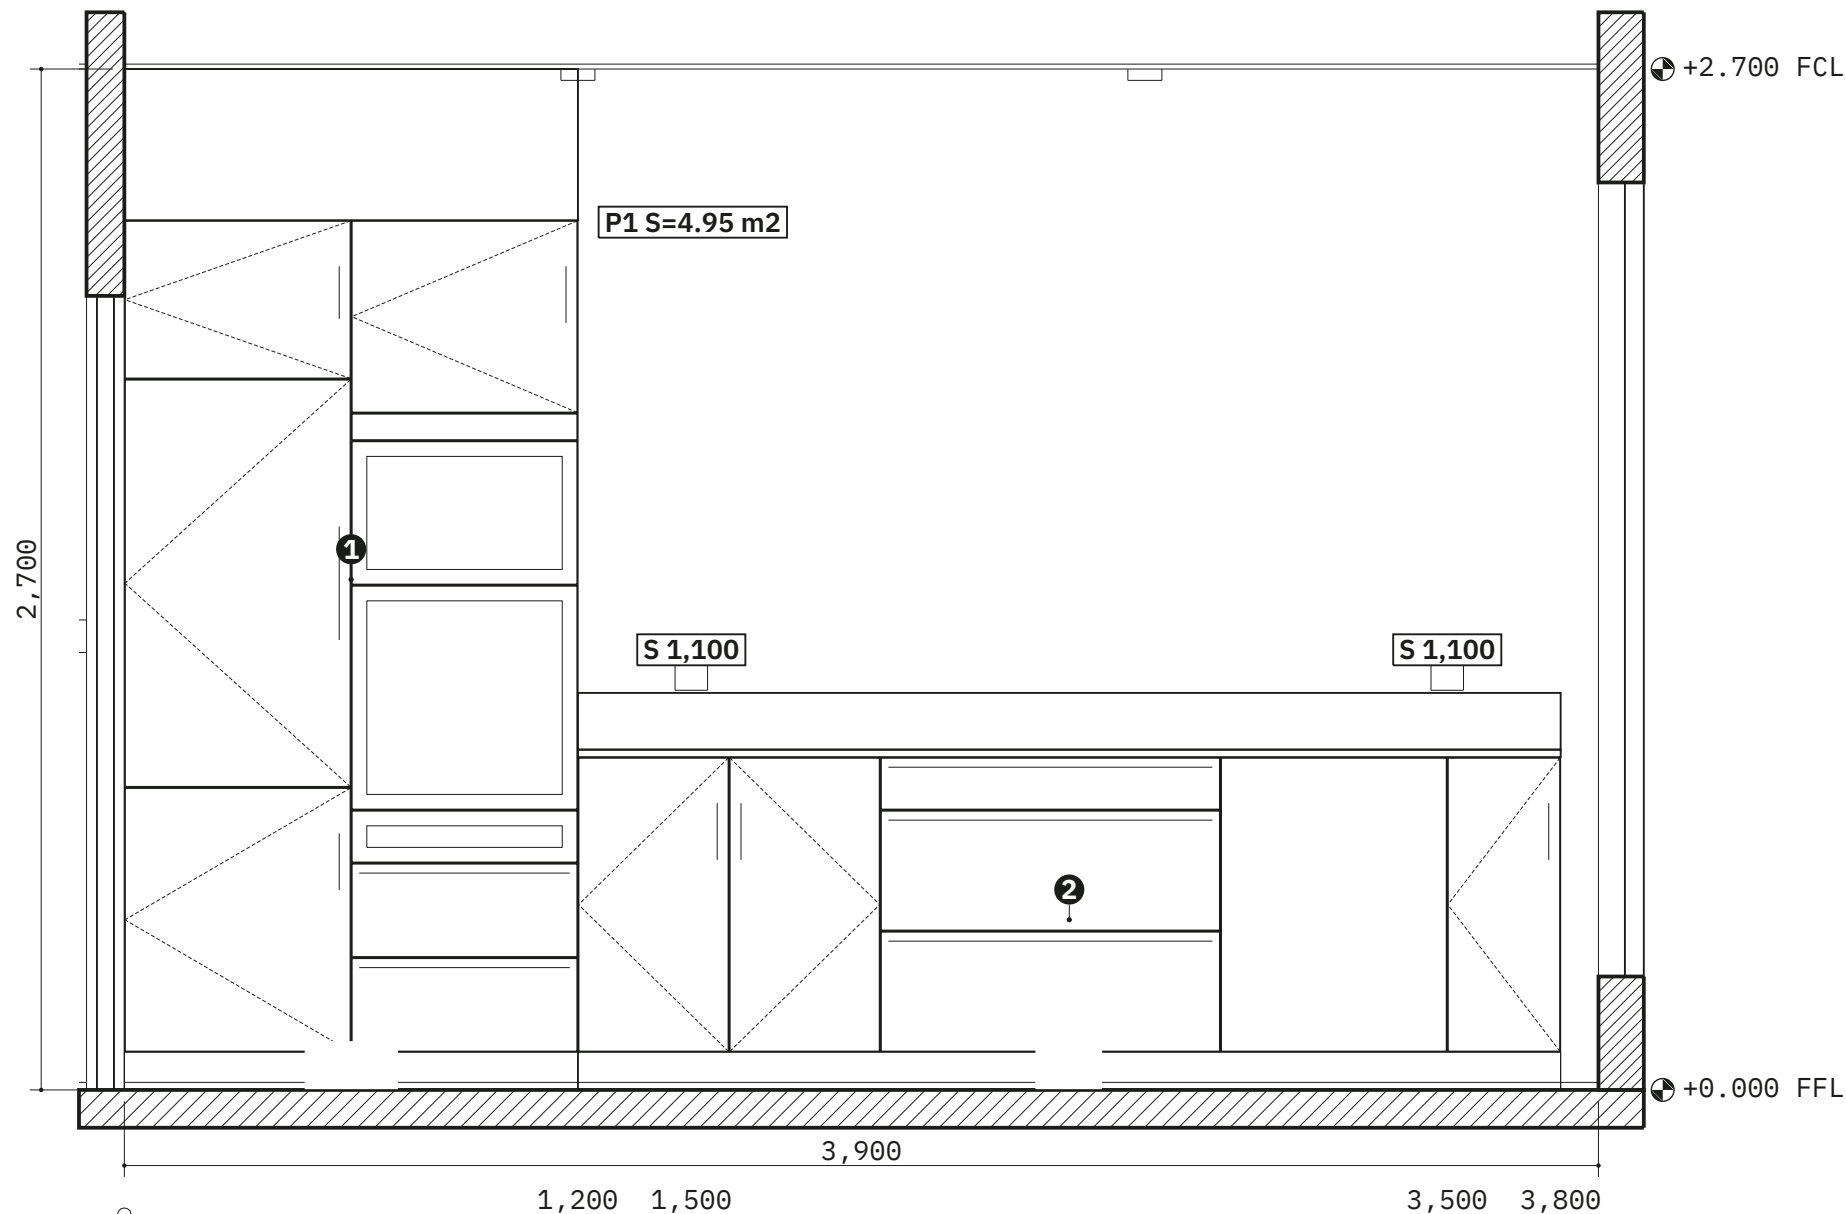

2

ELEVATION 2 - EAST WALL

1:20

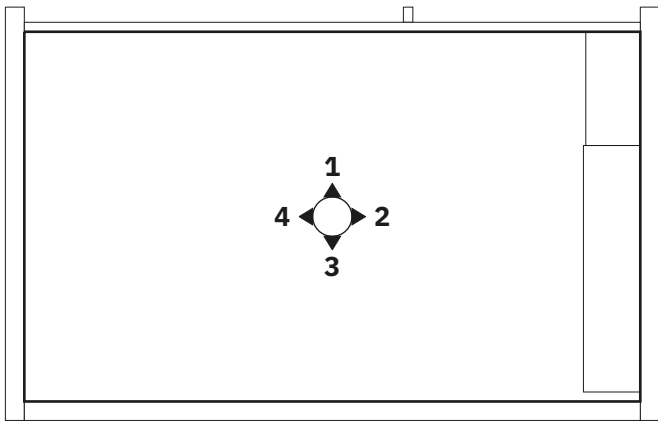

ON THESE WALLS

No	Item	Elev	From left	Height
1	Kitchen tall	2	0-1,200	0-2,700
2	Kitchen base run	2	1,200-3,800	0-900

From left: to the centre (start-end for an item 600 or wider), from the finished face at the left of the elevation. Height: above FFL. Wall tiles set out from FFL and centred on each wall; confirm on site before fixing.

FINISHES IN THIS ROOM

Item	Qty
Ceiling C1	25.35 m2
Ceiling paint	25.35 m2
Floor finish FL1	25.48 m2
Skirting SK1	14.68 lm
Wall finish P1	40.60 m2

NOTES

- Do not scale. Figured dimensions only. Verify on site before fabrication.
- Sizes are the model's; measure on site before any order or fabrication.

Scale 1:20 @ A3 - dimensions in mm - finished faces, from the model of the works



OLEA SOL

Olea Sol Technical Services L.L.C

Dubai, UAE - TRN 105417698500003

PROJECT

OLEA SAMPLE APARTMENT

An invented apartment, not a real home

CLIENT: OLEA SAMPLE

DRAWING

KITCHEN / LIVING 102 - ROOM ELEVATIONS

Kitchen / living, the four walls

SCALE 1:20 @ A3 -

STATUS

OLEA SAMPLE

Illustration, not for construction

REVISION S01

SHEET

I-203

OLEA-SAMPLE