


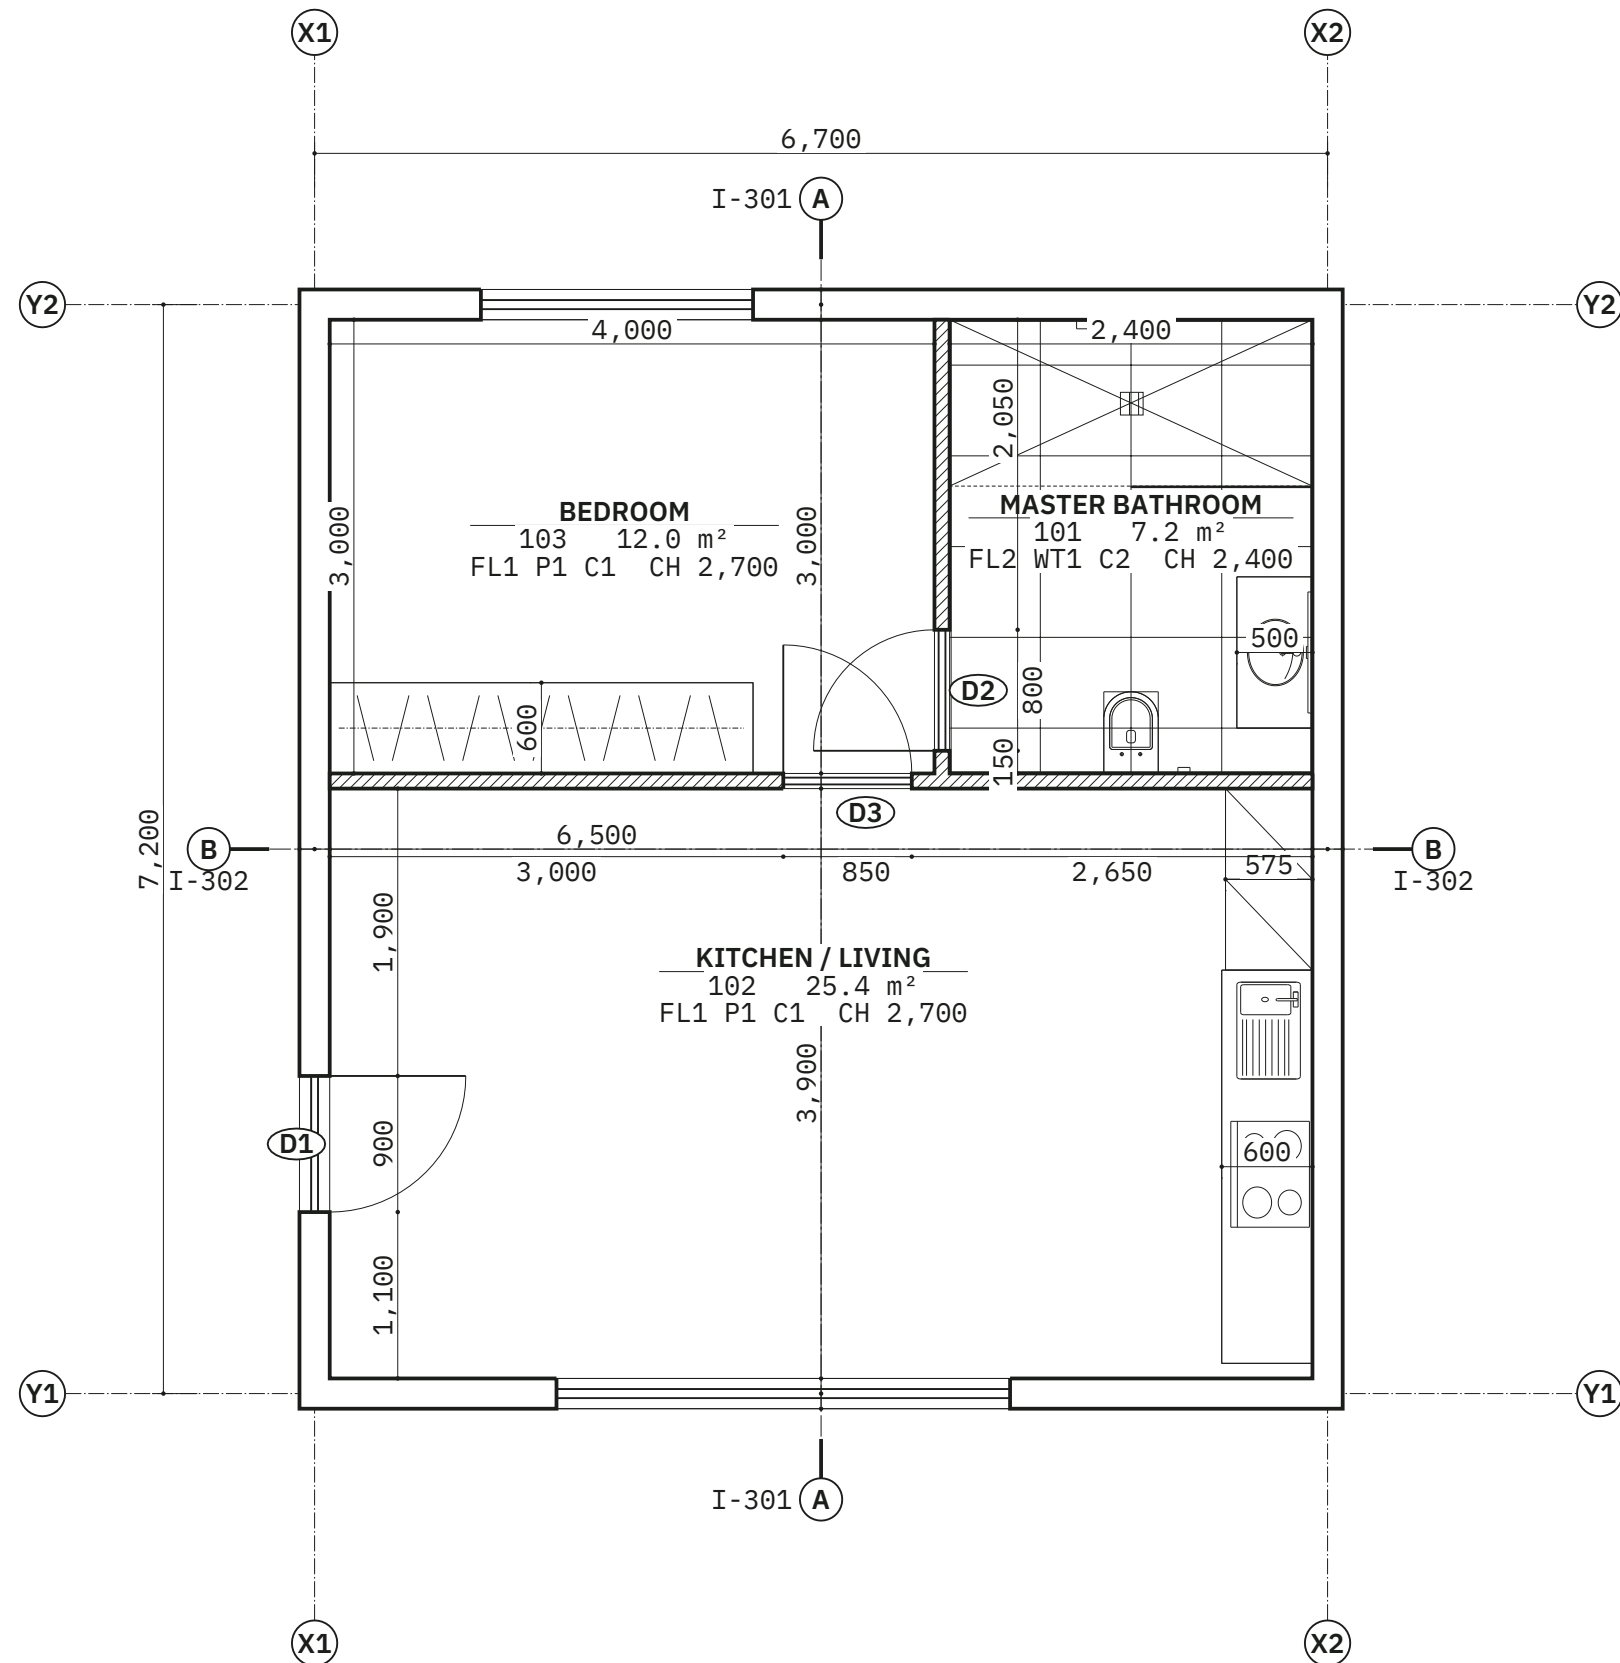

**LEGEND**

New wall, cut (blockwork)

Wall to remain, cut

Grid line on a wall centre

Dimension, mm

Wet floor, tile joints as set out

**PN**

**ROOMS AND FINISHES, APARTMENT**

| No  | Room             | Floor | Wall | Clg | CH    | Elev  |
|-----|------------------|-------|------|-----|-------|-------|
| 101 | Master bathroom  | FL2   | WT1  | C2  | 2,400 | I-202 |
| 102 | Kitchen / living | FL1   | P1   | C1  | 2,700 | I-203 |
| 103 | Bedroom          | FL1   | P1   | C1  | 2,700 | I-201 |

**NOTES**

- Grid lines X, Y run on wall centres taken from the model; the chains are drawn between them.
- FFL +0.000. CH = finished ceiling height above FFL.
- Doors: see I-601. Room elevations: the sheet in the Elev column.
- Setting out: running chains close on grid lines; a site figure that differs is taken up in the room's clear width. Report any difference beyond the DIN 18202 limit deviations for dimensions in plan before setting out.
- A dot on a chain without a figure is a piece under 250 mm (a wall's thickness, half a wall to its grid line, a jog): figured where it fits; measure it on site.
- Surface regularity SR2: max 5 mm under a 2 m straightedge; falls to drains min 1:80 in wet areas, no ponding deeper than 3 mm.

- Do not scale. Figured dimensions only. Verify on site before fabrication.
- Sizes are the model's; measure on site before any order or fabrication.

APARTMENT - GENERAL ARRANGEMENT

Scale 1:50 @ A3 - dimensions in mm, to grid lines and finished faces - cut from the model



|   |                                        |                                        |                                    |             |
|---|----------------------------------------|----------------------------------------|------------------------------------|-------------|
| <div><div>OLEA SOL</div><div>Olea Sol Technical Services L.L.C</div><div>Dubai, UAE - TRN 105417698500003</div></div> | PROJECT                                | DRAWING                                | STATUS                             | SHEET       |
|   | OLEA SAMPLE APARTMENT                  | APARTMENT - GENERAL ARRANGEMENT        | OLEA SAMPLE                        | I-101       |
|   | An invented apartment, not a real home | Apartment, from the model of the works | Illustration, not for construction |             |
|   | CLIENT: OLEA SAMPLE                    | SCALE 1:50 @ A3 -                      | REVISION S01                       | OLEA-SAMPLE |